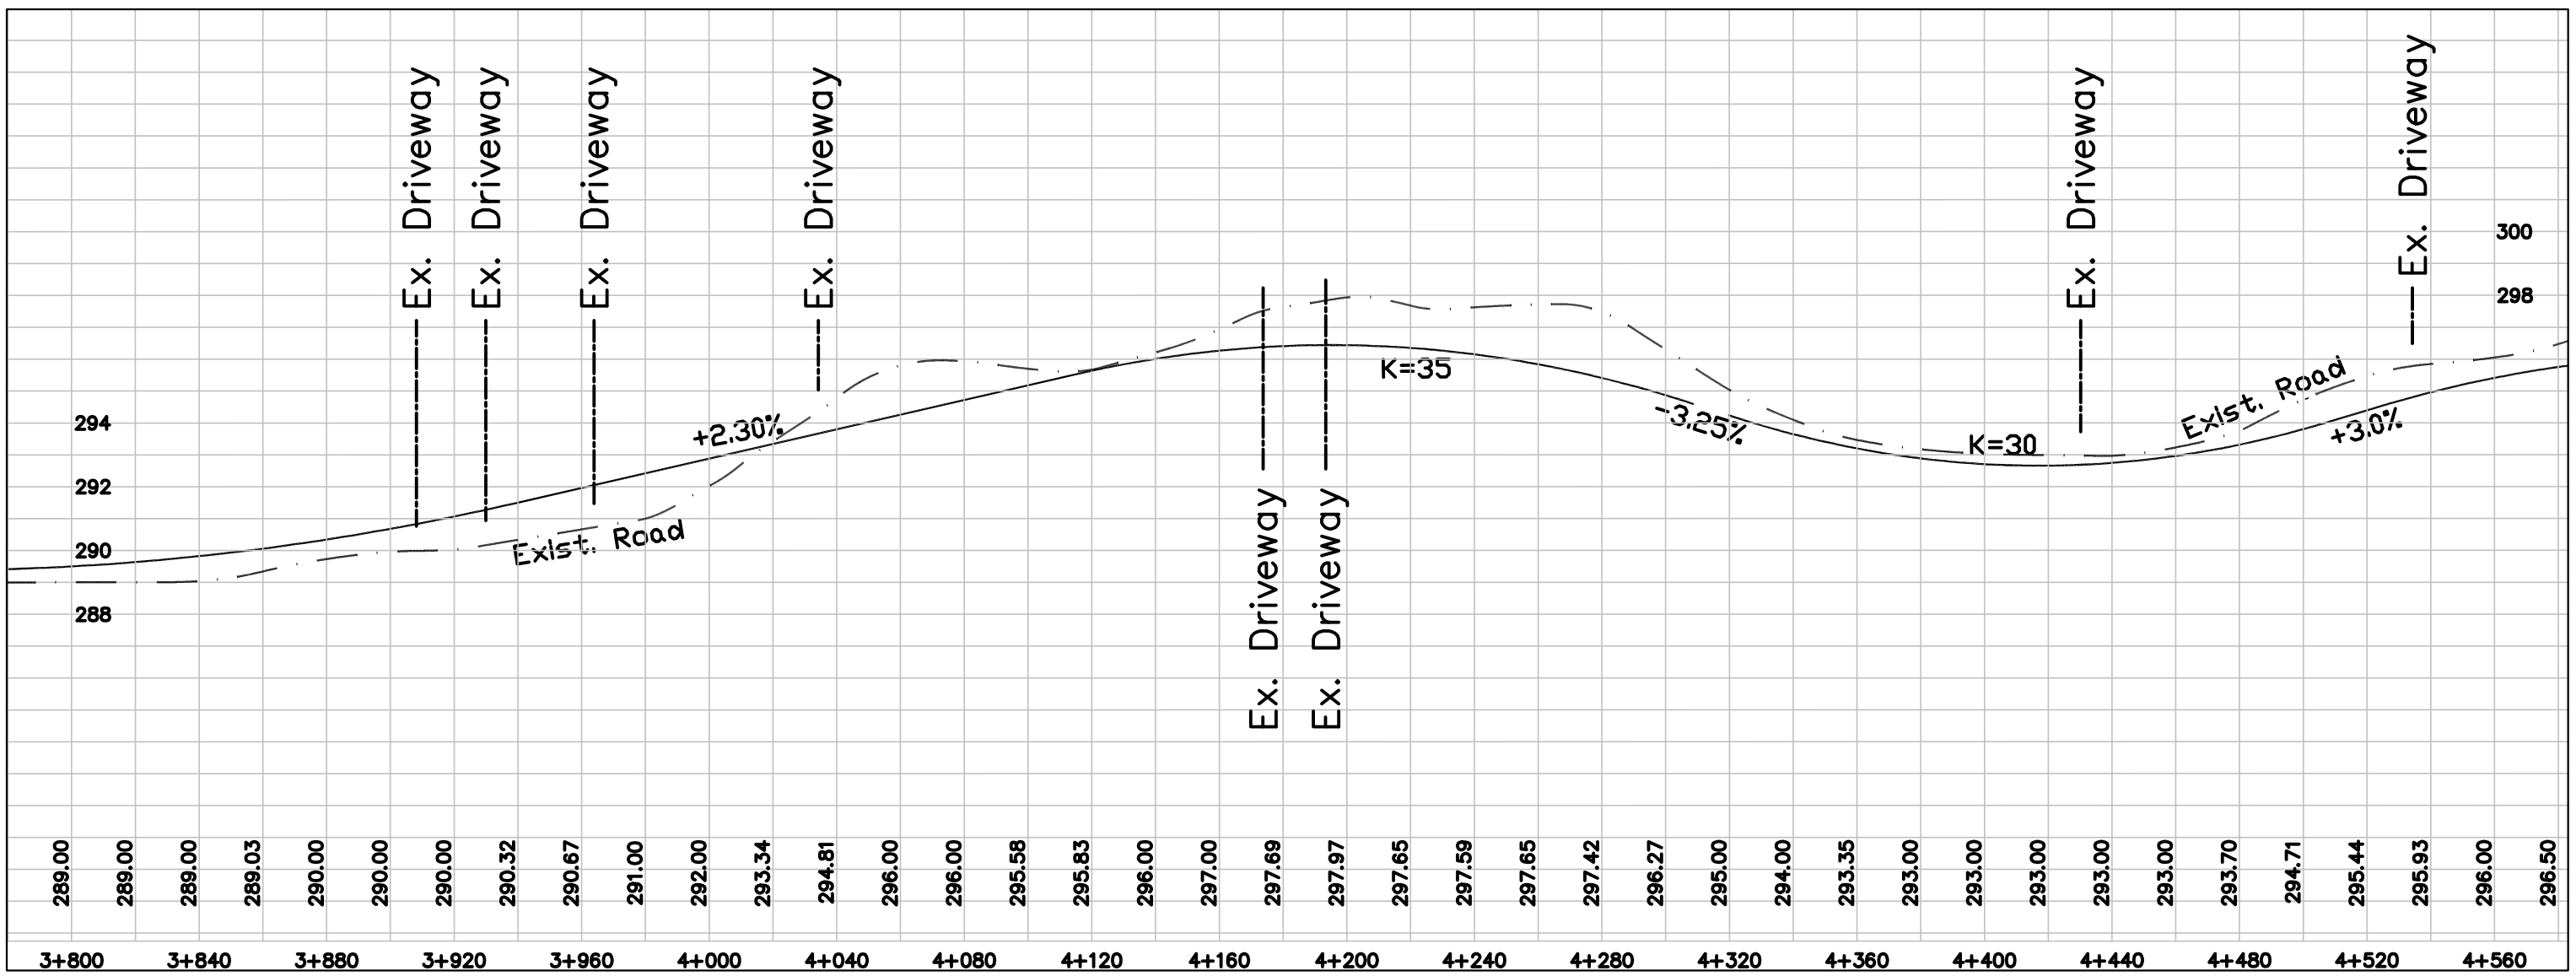

Design Speed 80 km/h
Posted Speed 70km/h

Scale 1:2000

March 2008

Exhibit 8 - 7 Link 12 - Plate 3
Campbellville Road from Centre Road to Milburough Line
Sta. 3+800 to Sta. 4+560

iTRANS